NOTES CONSTITUTING A PART OF THIS PLAT AND TO BE READ IN CONNECTION WITH THE PLAT AND ALL PROPERTY REFLECTED THEREON.

CHEROKEE VILLAGE DEVELOPMENT COMPANY, INC., HEREINAFTER REFERRED TO AS DEVELOPER IS THE OWNER OF ALL REAL ESTATE REFLECTED BY THIS PLAT AND THE PLAT IS FILED FOR RECORD AND RECORDED SUBJECT TO THE FOLLOWING PROVISIONS:

1. AT 10 o'CLOCK A.M. ON THE 18TH DAY OF MAY, 1965, THE DEVELOPER, JOINED BY BELLA VISTA COUNTRY CLUB A NON-PROFIT CORPORATION, FILED IN THE OFFICE OF THE CIRCUIT CLERK AND EX-OFFICIO RECORDER IN AND FOR BENTON COUNTY, ARKANSAS, A DECLARATION, WHICH DECLARATION IS THERE RECORDED IN RECORD BOOK 375 AT PAGE 8 ET SEQ. THIS PLAT IS FILED CONTEMPORANEOUSLY WITH THE FILING OF A SUPPLEMENTAL DECLARATION OF COVENANTS AND RESTRICTIONS EXECUTED BY THE DEVELOPER AND BELLA VISTA COUNTRY CLUB WHICH HAS THE EFFECT OF BRINGING THE LANDS REFLECTED UPON THE PLAT WITHIN THE PROVISIONS OF THE DECLARATION AFORESAID FILED FOR RECORD ON MAY 18TH, 1965, AFORESAID, AND LIKEWISE THE DECLARATION FILED FOR RECORD ON MAY 18TH, 1965, AFORESAID, IN ITS ENTIRETY IS BY REFERENCE MADE A PART OF THIS PLAT. THE PROVISIONS OF THE DECLARATION AFORESAID SHALL CONTROL AS TO THE PLAT EXCEPT ONLY AS TO PROVISIONS HEREIN CONTAINED.

2. ALL ROADS AND STREETS REFLECTED UPON THE PLAT ARE DEDICATED TO THE GENERAL PUBLIC, AS WELL AS TO OWNERS, PRESENT AND FUTURE, OF THE LOTS REFLECTED UPON SAID PLAT.

3. THE COMMON PROPERTIES REFLECTED UPON THE PLAT ARE INTENDED TO BE DEVOTED TO THE COMMON USE AND ENJOYMENT OF THE OWNERS OF THE LOTS REFLECTED UPON SAID PLAT AS WELL AS THE OWNERS OF ALL OF THE PROPERTIES AS SO DEFINED IN THE DECLARATION AFORESAID AND SHALL IN NO WISE BE CONSIDERED AS DEDICATED FOR USE TO THE GENERAL PUBLIC.

4. THE RESERVED PROPERTIES AS REFLECTED UPON THE PLAT ARE NOT A PART OF THE PLAT AND ARE PARTICULARLY AND SPECIFICALLY BY THE DEVELOPER RESERVED THEREFROM.

5. UTILITY AND DRAINAGE EASEMENTS ARE RESERVED BY THE DEVELOPER UPON ALL PROPERTY COVERED BY THE PLAT PURSUANT TO ARTICLE IV OF THE DECLARATION AFORESAID AND AS SPECIFICALLY DESIGNATED ON THE PLAT.

6. ALL LOTS HAVE A SEVEN AND ONE-HALF FOOT UTILITY AND DRAINAGE EASEMENT ON ALL LOT LINES, SUCH EASEMENTS TO BE PARALLEL WITH THE CONTIGUOUS LOT LINE.

7. ALL LOTS REFLECTED UPON THE PLAT ARE ZONED AS RESIDENTIAL LOTS, AND ONLY SINGLE FAMILY DETACHED STRUCTURES MAY BE BUILT AND CONSTRUCTED THEREON PURSUANT TO THE PROVISIONS, RESTRICTIONS AND PROTECTIVE COVENANTS AS CONTAINED IN THE DECLARATION AFORESAID. NO SINGLE FAMILY DETACHED STRUCTURE SHALL BE CONSTRUCTED WHICH SHALL HAVE A FLOOR SPACE OF LESS THAN 1300 SQUARE FEET.

8. SETBACK LINES AS INDICATED UPON THE PLAT SHALL CONTROL AS TO CONSTRUCTION OF A STRUCTURE UPON THE LOTS REFLECTED THEREON SUBJECT HOWEVER TO THE PROVISIONS OF THE DECLARATION AFORESAID.

9. OWNERS SHALL COMPLY WITH THE PROVISIONS OF PARAGRAPH 10 OF THE PROTECTIVE COVENANTS WHICH COVENANTS ARE EXHIBIT A OF THE DECLARATION AFORESAID AS TO ALL AREAS INDICATED AS PROTECTIVE SCREENING AREAS UPON THE PLAT.

DATED THIS ____ DAY OF _____ 1967

CHEROKEE VILLAGE DEVELOPMENT CO., INC.

BY _____
VICE PRESIDENT

I HEREBY CERTIFY THAT THE PLAT SHOWN AND REFLECTED HEREON IS A TRUE AND ACCURATE SURVEY.

DATED THIS ____ DAY OF _____ 1967

_____
J. F. GORE, P.E. #1722, ARK.
REGISTERED PROFESSIONAL ENGINEER

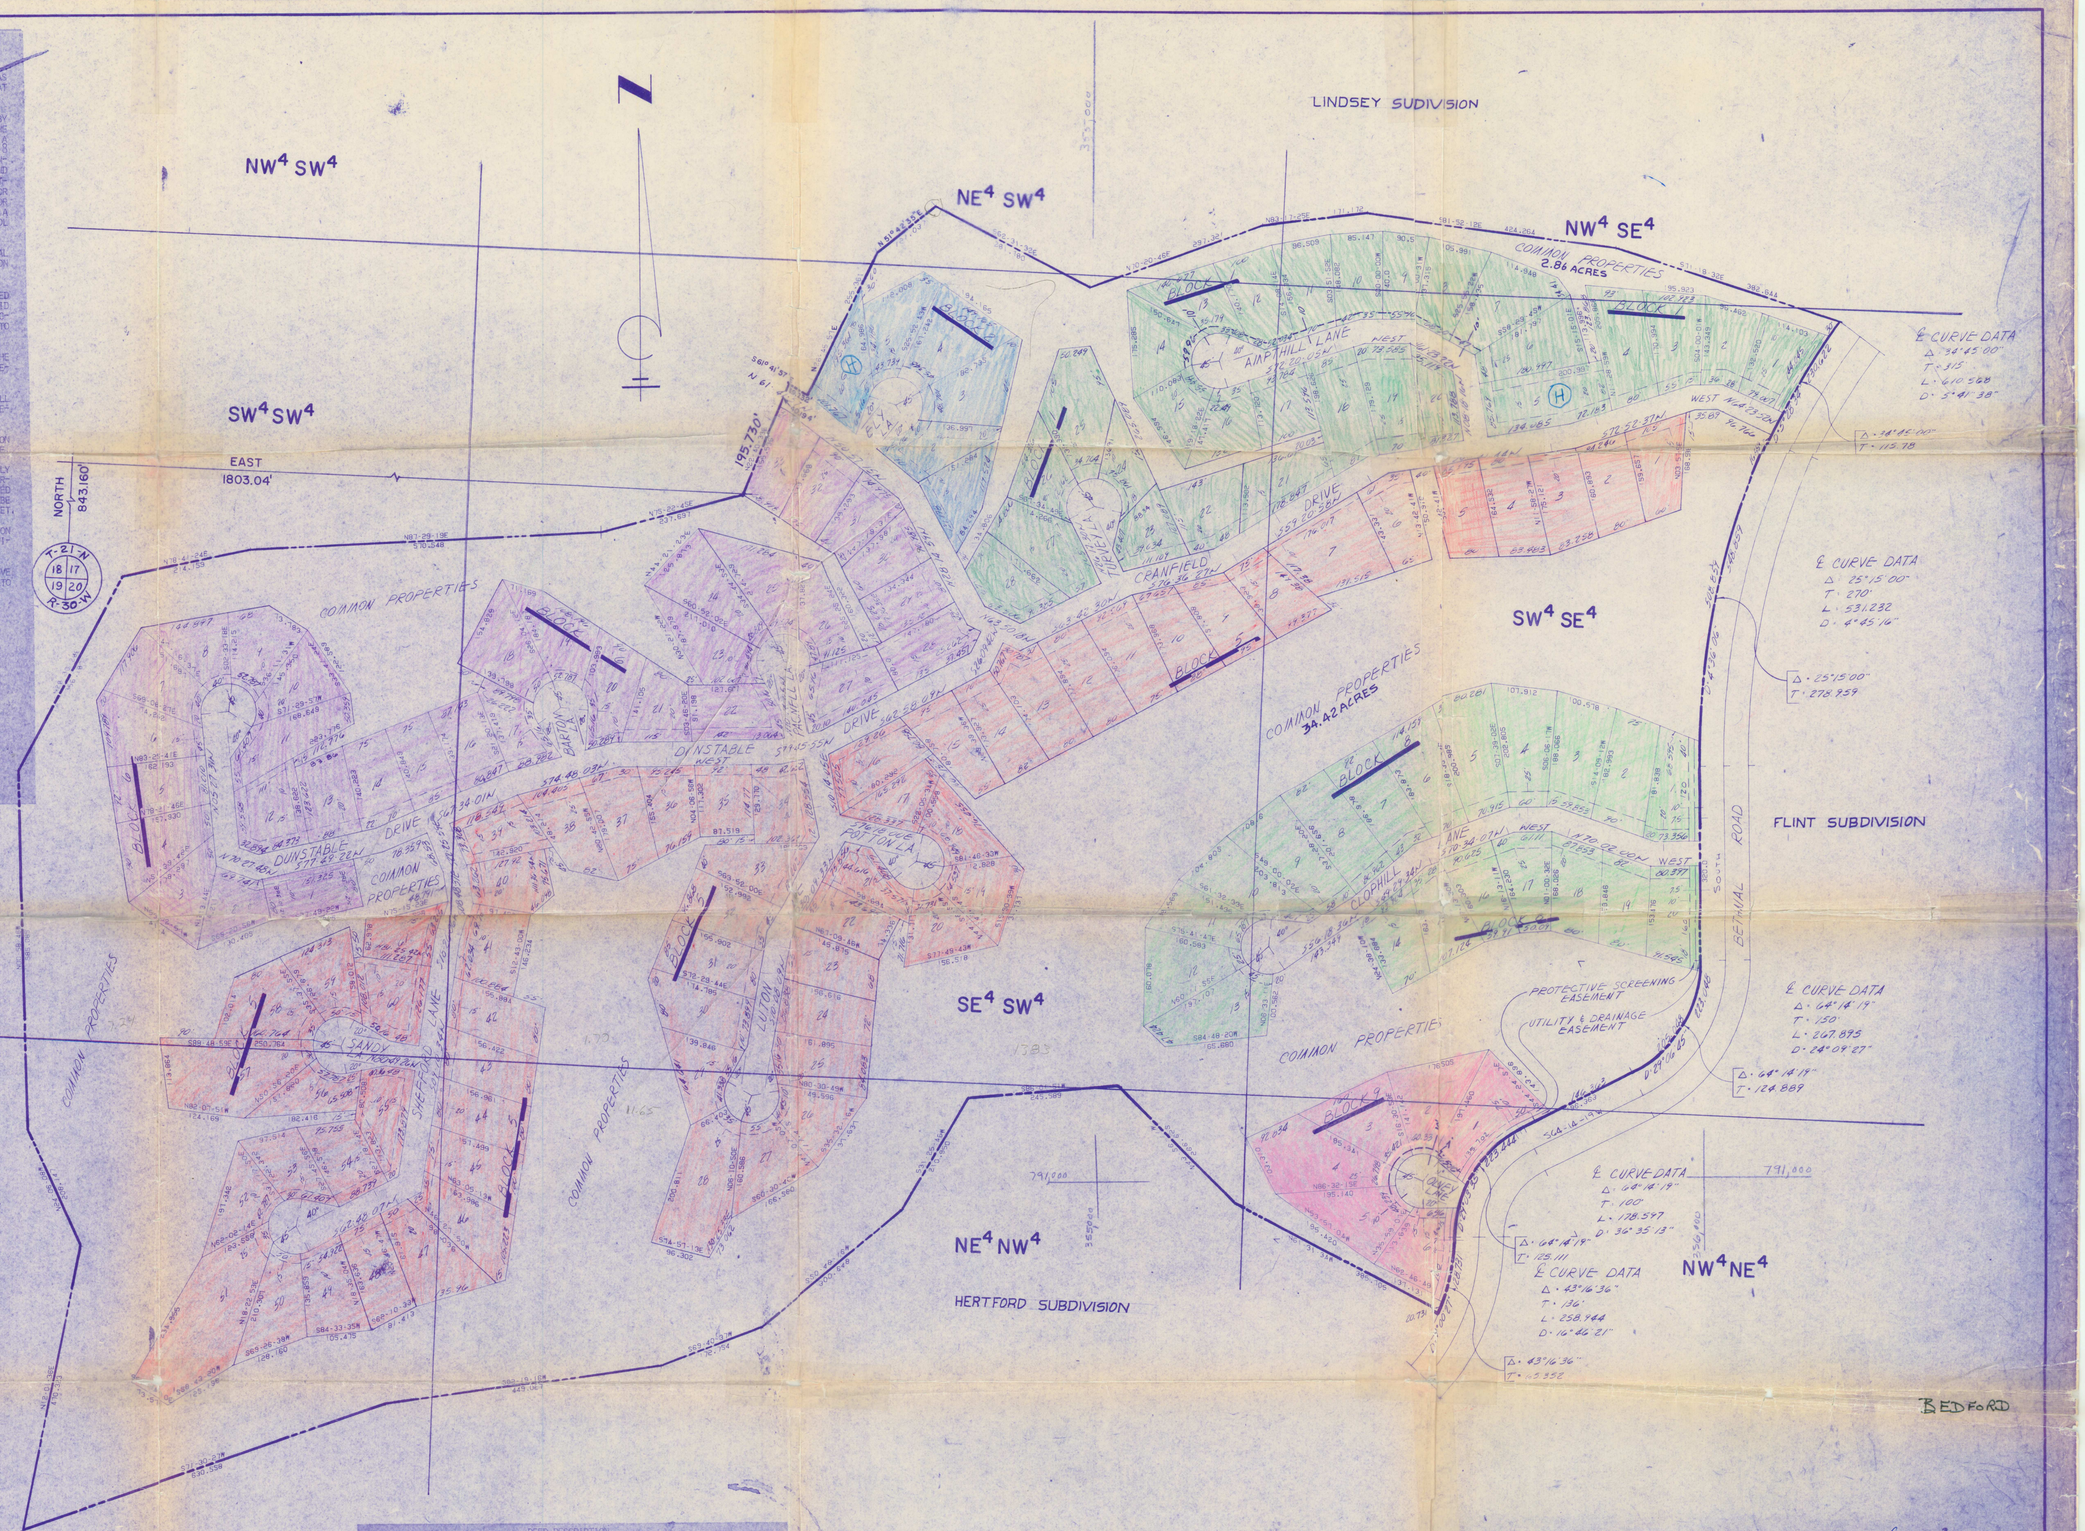

DEED DESCRIPTION
BEDFORD SUBDIVISION
BLOCKS 1, 5, 8 & 9 & PARTS OF BLOCKS 2 & 6

A PARCEL OF LAND LYING IN THE SW¼SE¼ (22.73 ACS.), THE NW¼ SE¼ (1.72 ACS.), THE SE¼ SW¼ (34.88 ACS.), THE SW¼ SW¼ (12.33 ACS.), AND THE NE¼ SW¼ (0.43 ACS.) OF SECTION 17, AND THE NW¼ NW¼ (9.67 ACS.), THE NE¼ NW¼ (8.27 ACS.), AND THE NW¼ NE¼ (2.38 ACS.) OF SECTION 20, T-21-N, R-30-W, OF THE FIFTH PRINCIPAL MERIDIAN, BENTON COUNTY, ARKANSAS, AND CONTAINING IN ALL 92.23 ACRES.

S/D 6
1975
Bedford

RECORD PLAT

BLOCKS 1, 5, 8 & 9 AND PART OF BLOCKS 2 & 6
BEDFORD SUBDIVISION

CHEROKEE VILLAGE DEV. CO., INC.
ENGINEERING & PLANNING DIVISION
BELLA VISTA VILLAGE, ARKANSAS

APPROVED:
DATE:

REVISIONS	
DATE	BY DESCRIPTION
DRAWN	
DATE	
ENG.	