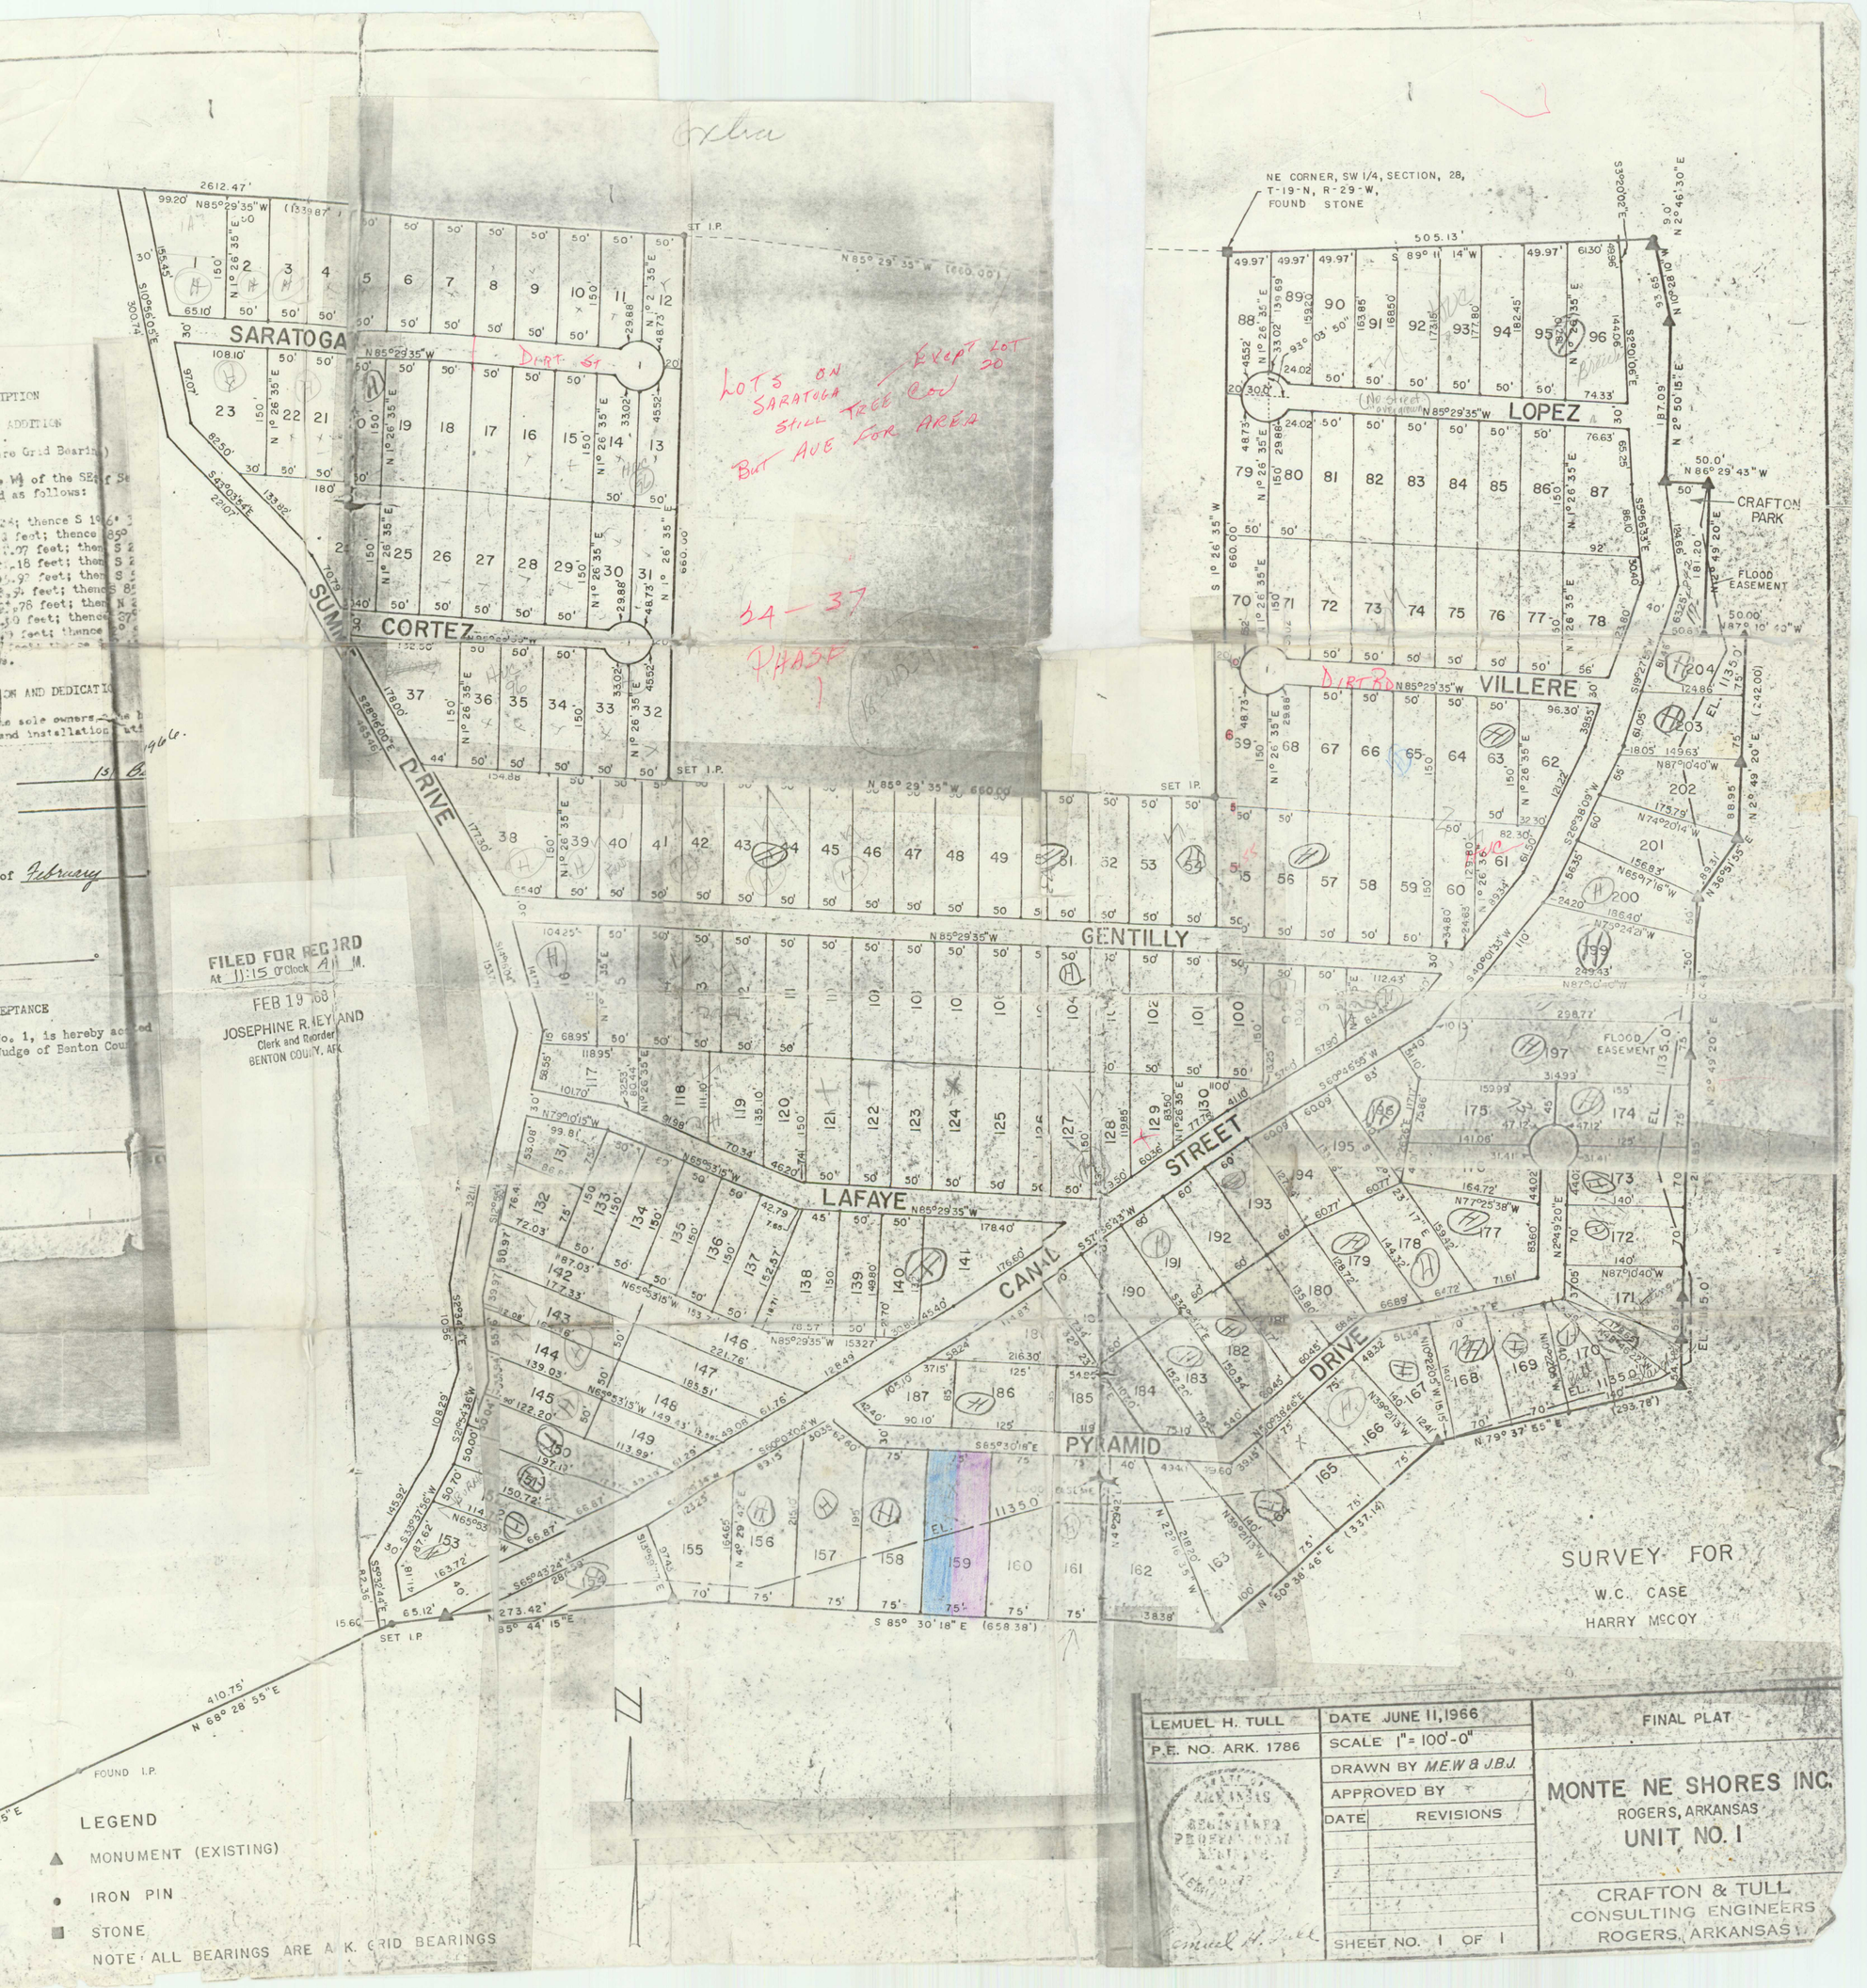
SARATOGA
CORTEZ
SUMMIT DRIVE
GENTILLY
LOPEZ
VILLERE
CRAFTON PARK
FLOOD EASEMENT
LAFAYE
CANAL STREET
PYRAMID DRIVE
NE CORNER, SW 1/4, SECTION, 28, T-19-N, R-29-W, FOUND STONE
SET I.P.
FOUND I.P.
LEGEND
MONUMENT (EXISTING)
IRON PIN
STONE
NOTE: ALL BEARINGS ARE A.K. GRID BEARINGS
SURVEY FOR
W.C. CASE
HARRY McCOY
FILED FOR RECORD
At 11:15 O'Clock A.M.
FEB 19 1968
JOSEPHINE R. HEYLAND
Clerk and Recorder
BENTON COUNTY, ARK.
LEMUEL H. TULL
P.E. NO. ARK. 1786
DATE JUNE 11, 1966
SCALE 1" = 100'-0"
DRAWN BY M.E.W & J.B.J.
APPROVED BY
DATE REVISIONS
SHEET NO. 1 OF 1
FINAL PLAT
MONTE NE SHORES INC.
ROGERS, ARKANSAS
UNIT NO. 1
CRAFTON & TULL
CONSULTING ENGINEERS
ROGERS, ARKANSAS