Northland Heights 1st Add.
Rogers

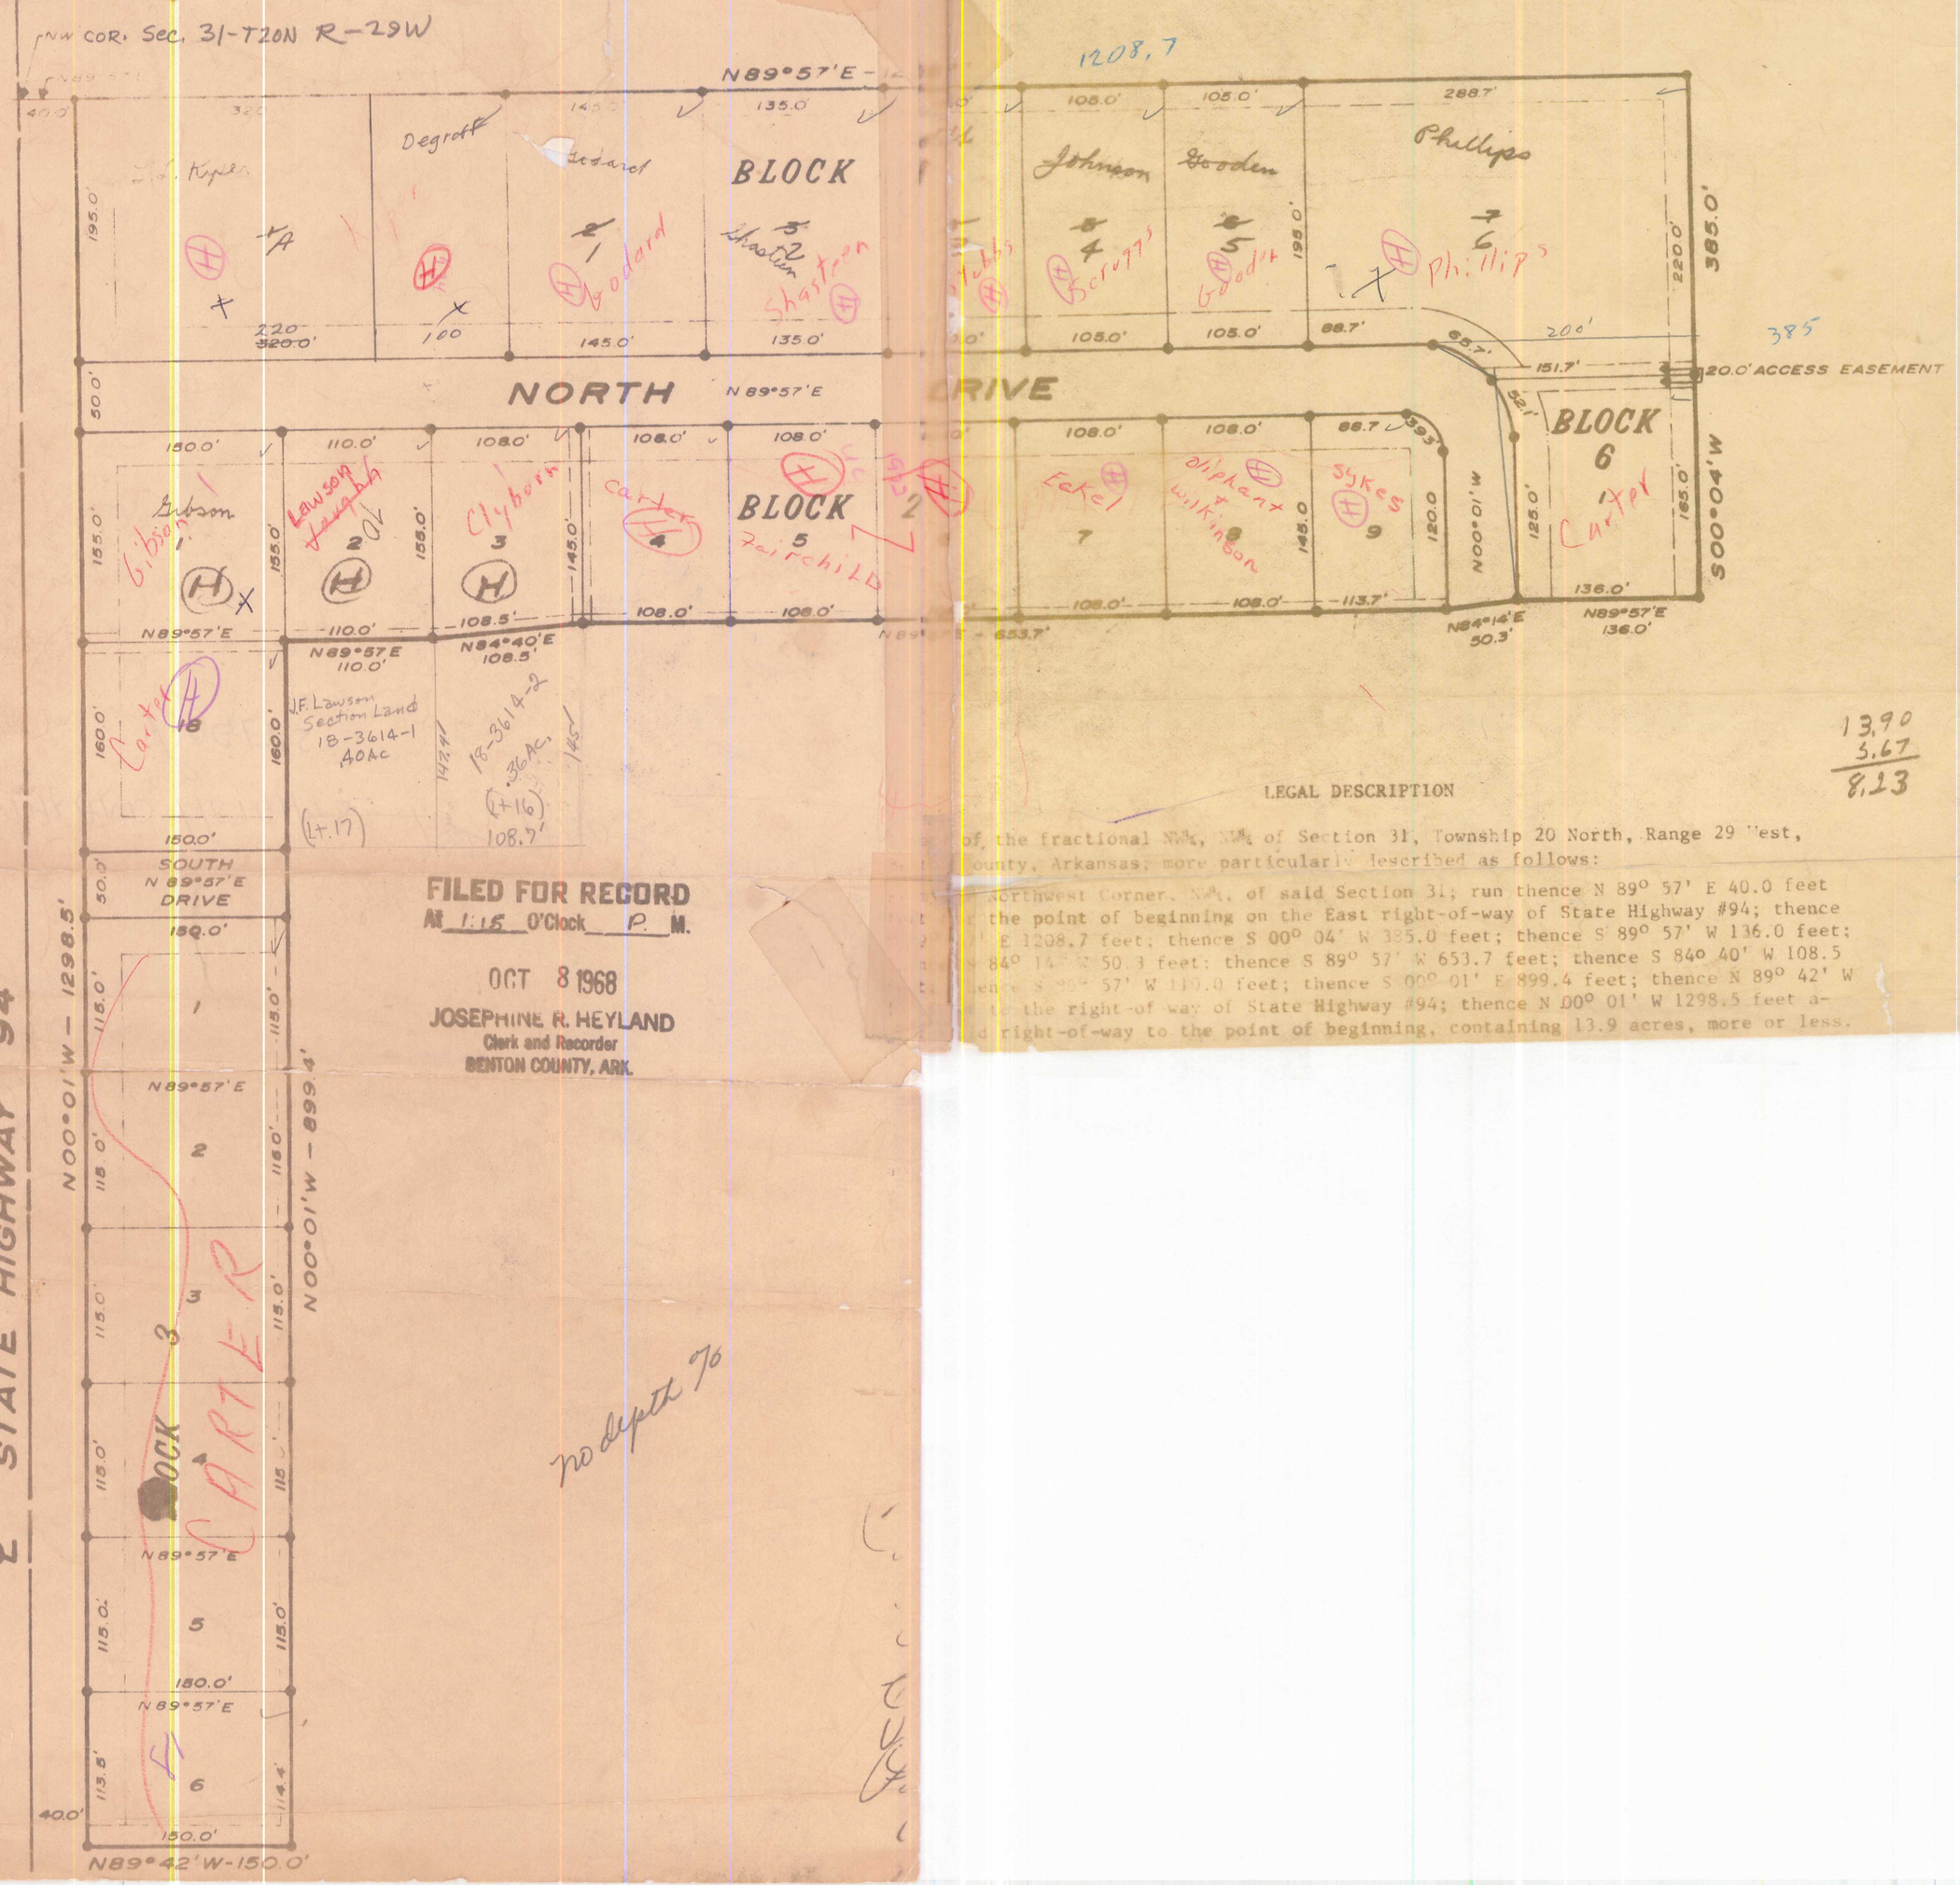

FILED FOR RECORD
At 1:15 O'Clock P. M.
OCT 8 1968
JOSEPHINE R. HEYLAND
Clerk and Recorder
BENTON COUNTY, ARK.

LEGAL DESCRIPTION

[illegible] of the fractional N½, NW¼ of Section 31, Township 20 North, Range 29 West, [illegible] County, Arkansas; more particularly described as follows:

[illegible] Northwest Corner, NW¼, of said Section 31; run thence N 89° 57' E 40.0 feet [illegible] the point of beginning on the East right-of-way of State Highway #94; thence [illegible] E 1208.7 feet; thence S 00° 04' W 385.0 feet; thence S 89° 57' W 136.0 feet; [illegible] 84° 14' W 50.3 feet; thence S 89° 57' W 653.7 feet; thence S 84° 40' W 108.5 [illegible] S 89° 57' W 110.0 feet; thence S 00° 01' E 899.4 feet; thence N 89° 42' W [illegible] the right-of-way of State Highway #94; thence N 00° 01' W 1298.5 feet a- [illegible] right-of-way to the point of beginning, containing 13.9 acres, more or less.