0-61

30.02 acres @ 110 = 3302

Developed lots same as #1

ORNDORFF ACRES NO.2

ROGERS ARKANSAS

FILED FOR RECORD
At 3:45 O'Clock P M.
NOV 2 1972
JOSEPHINE R. HEYLAND
Clerk and Recorder
BENTON COUNTY, ARK.

W - - E
1" = 100'
• SET IRON PIN

LOCATION:

LOCATED IN PART OF THE SW¼ OF THE SE¼, PART OF THE SE¼ OF THE SW¼, PART OF THE NE¼ OF THE SW¼, AND PART OF THE NW¼ OF THE SE¼ ALL IN SECTION 19, TOWNSHIP 19 NORTH, RANGE 29 WEST.

DESCRIPTION:

THE POINT OF BEGINING IS THE NE CORNER OF THE SW¼ OF THE SE¼ OF SECTION 19, TOWNSHIP 19 NORTH, RANGE 29 WEST IN BENTON COUNTY, ARKANSAS;

THENCE:

S 01°50' W	644.20'
N 87°38' W	1674.76'
N 13°45' E	595.90'
N 21°15' E	74.40'
S 87°26' E	711.28'
N 02°37' E	320.94'
S 87°47' E	811.30'
S 01°50' W	330.00' TO THE POINT OF BEGINING CONTAINING 30.02 ACRES MORE OR LESS.

CERTIFICATION:

THIS IS TO CERTIFY THAT THE ABOVE DESCRIBED PROPERTY HAS BEEN SURVEYED AND THAT THIS PLAT CONFORMS TO THAT SURVEY.
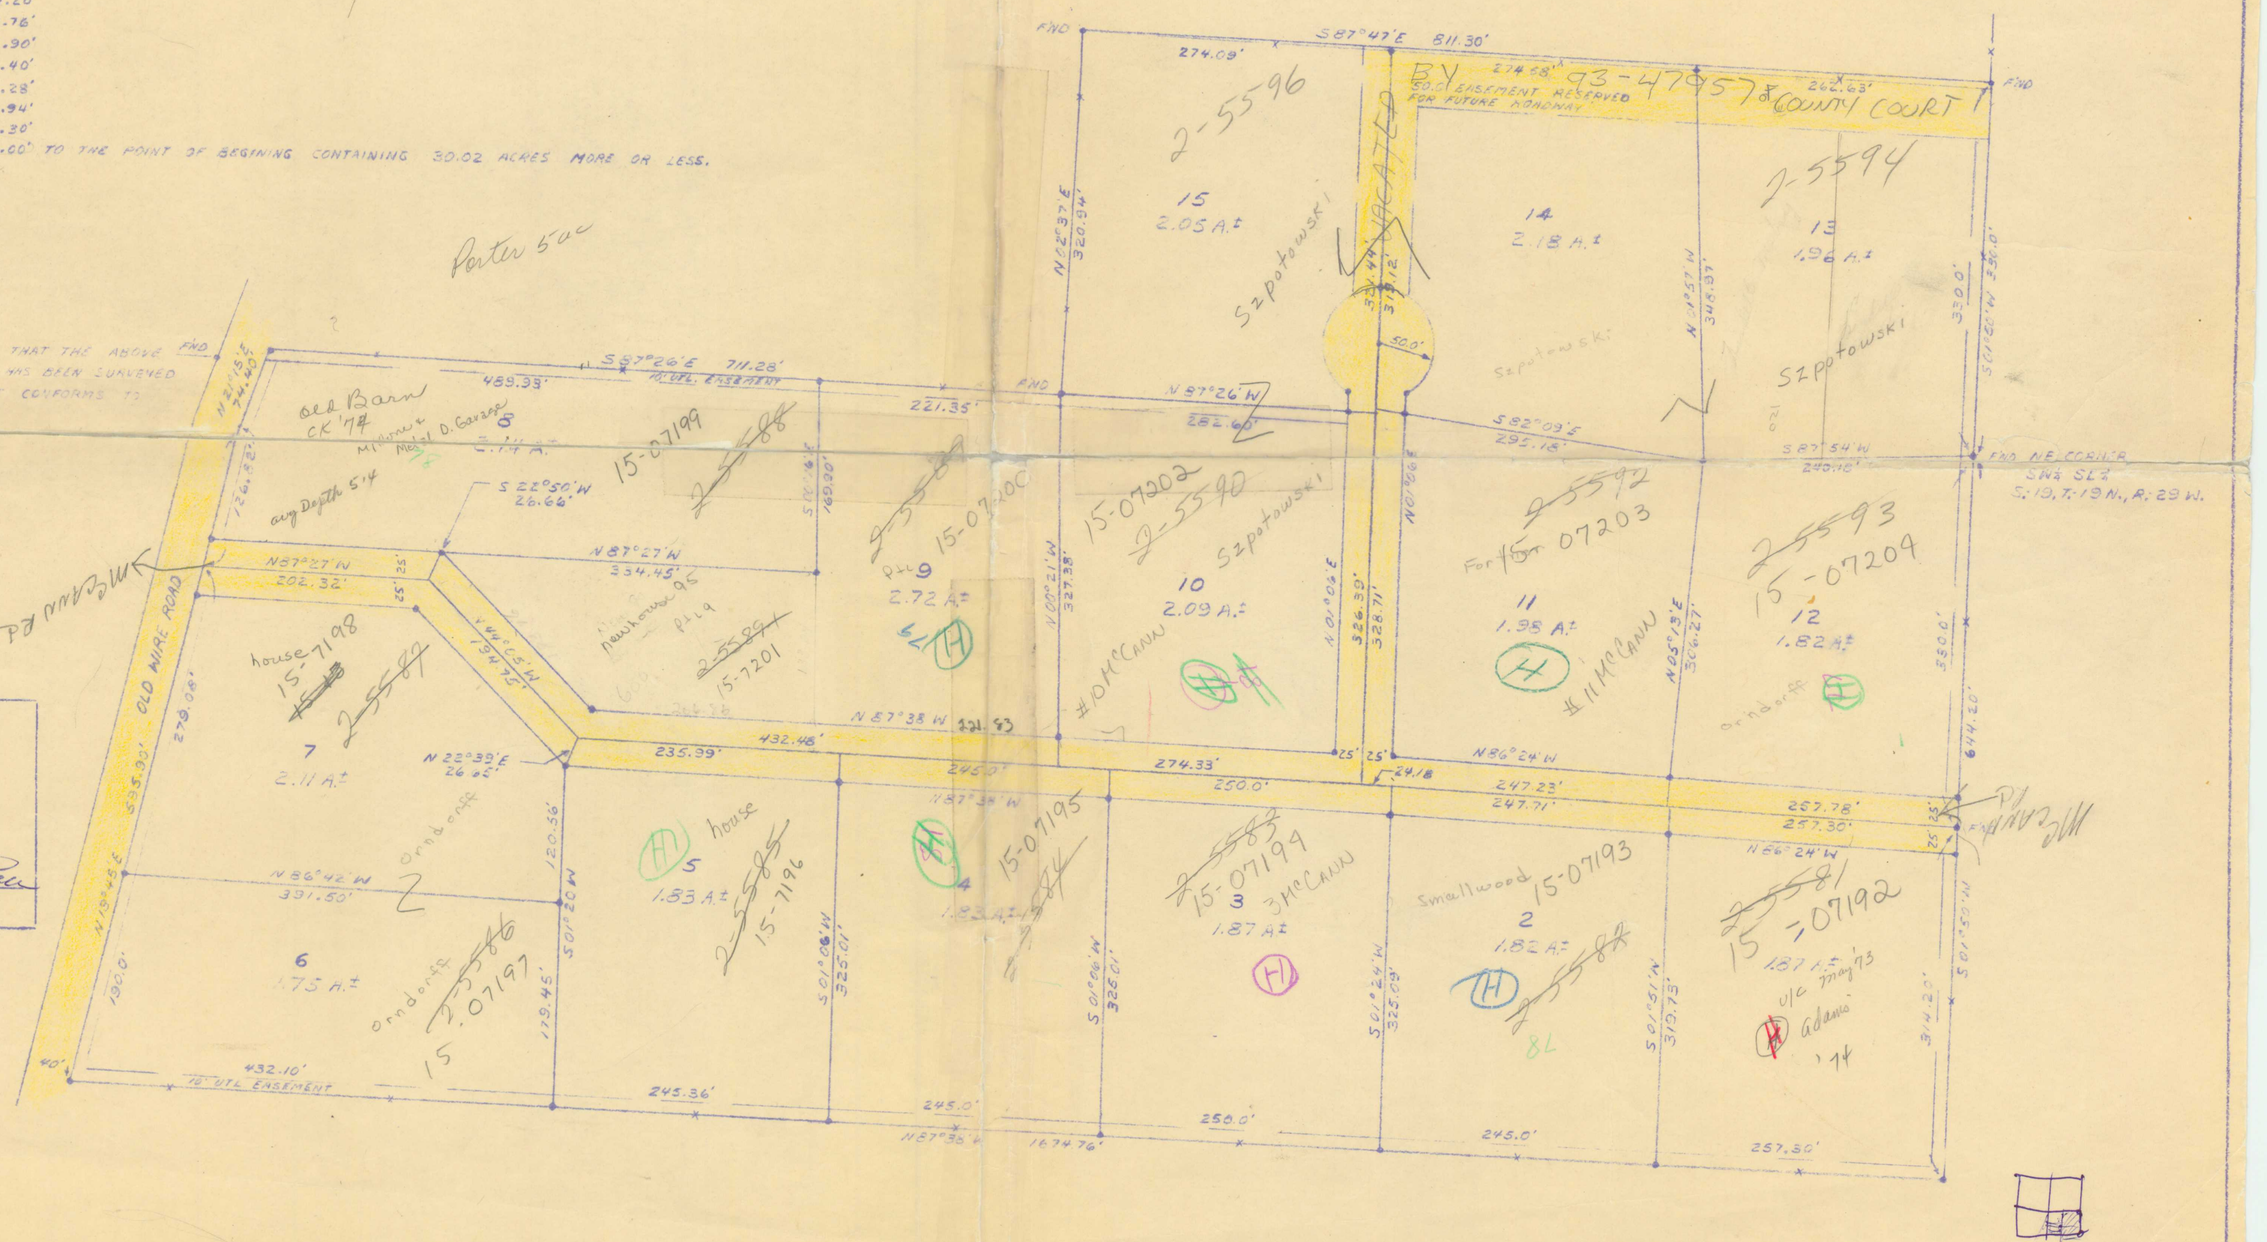
THOMAS E. PAGE
ARKANSAS REGISTERED
LAND SURVEYOR
NO. 572
Thomas E. Page
SIGNATURE