0-194

Cecil Treadway
Bivile Co. Sub

Orig Plot 0-177

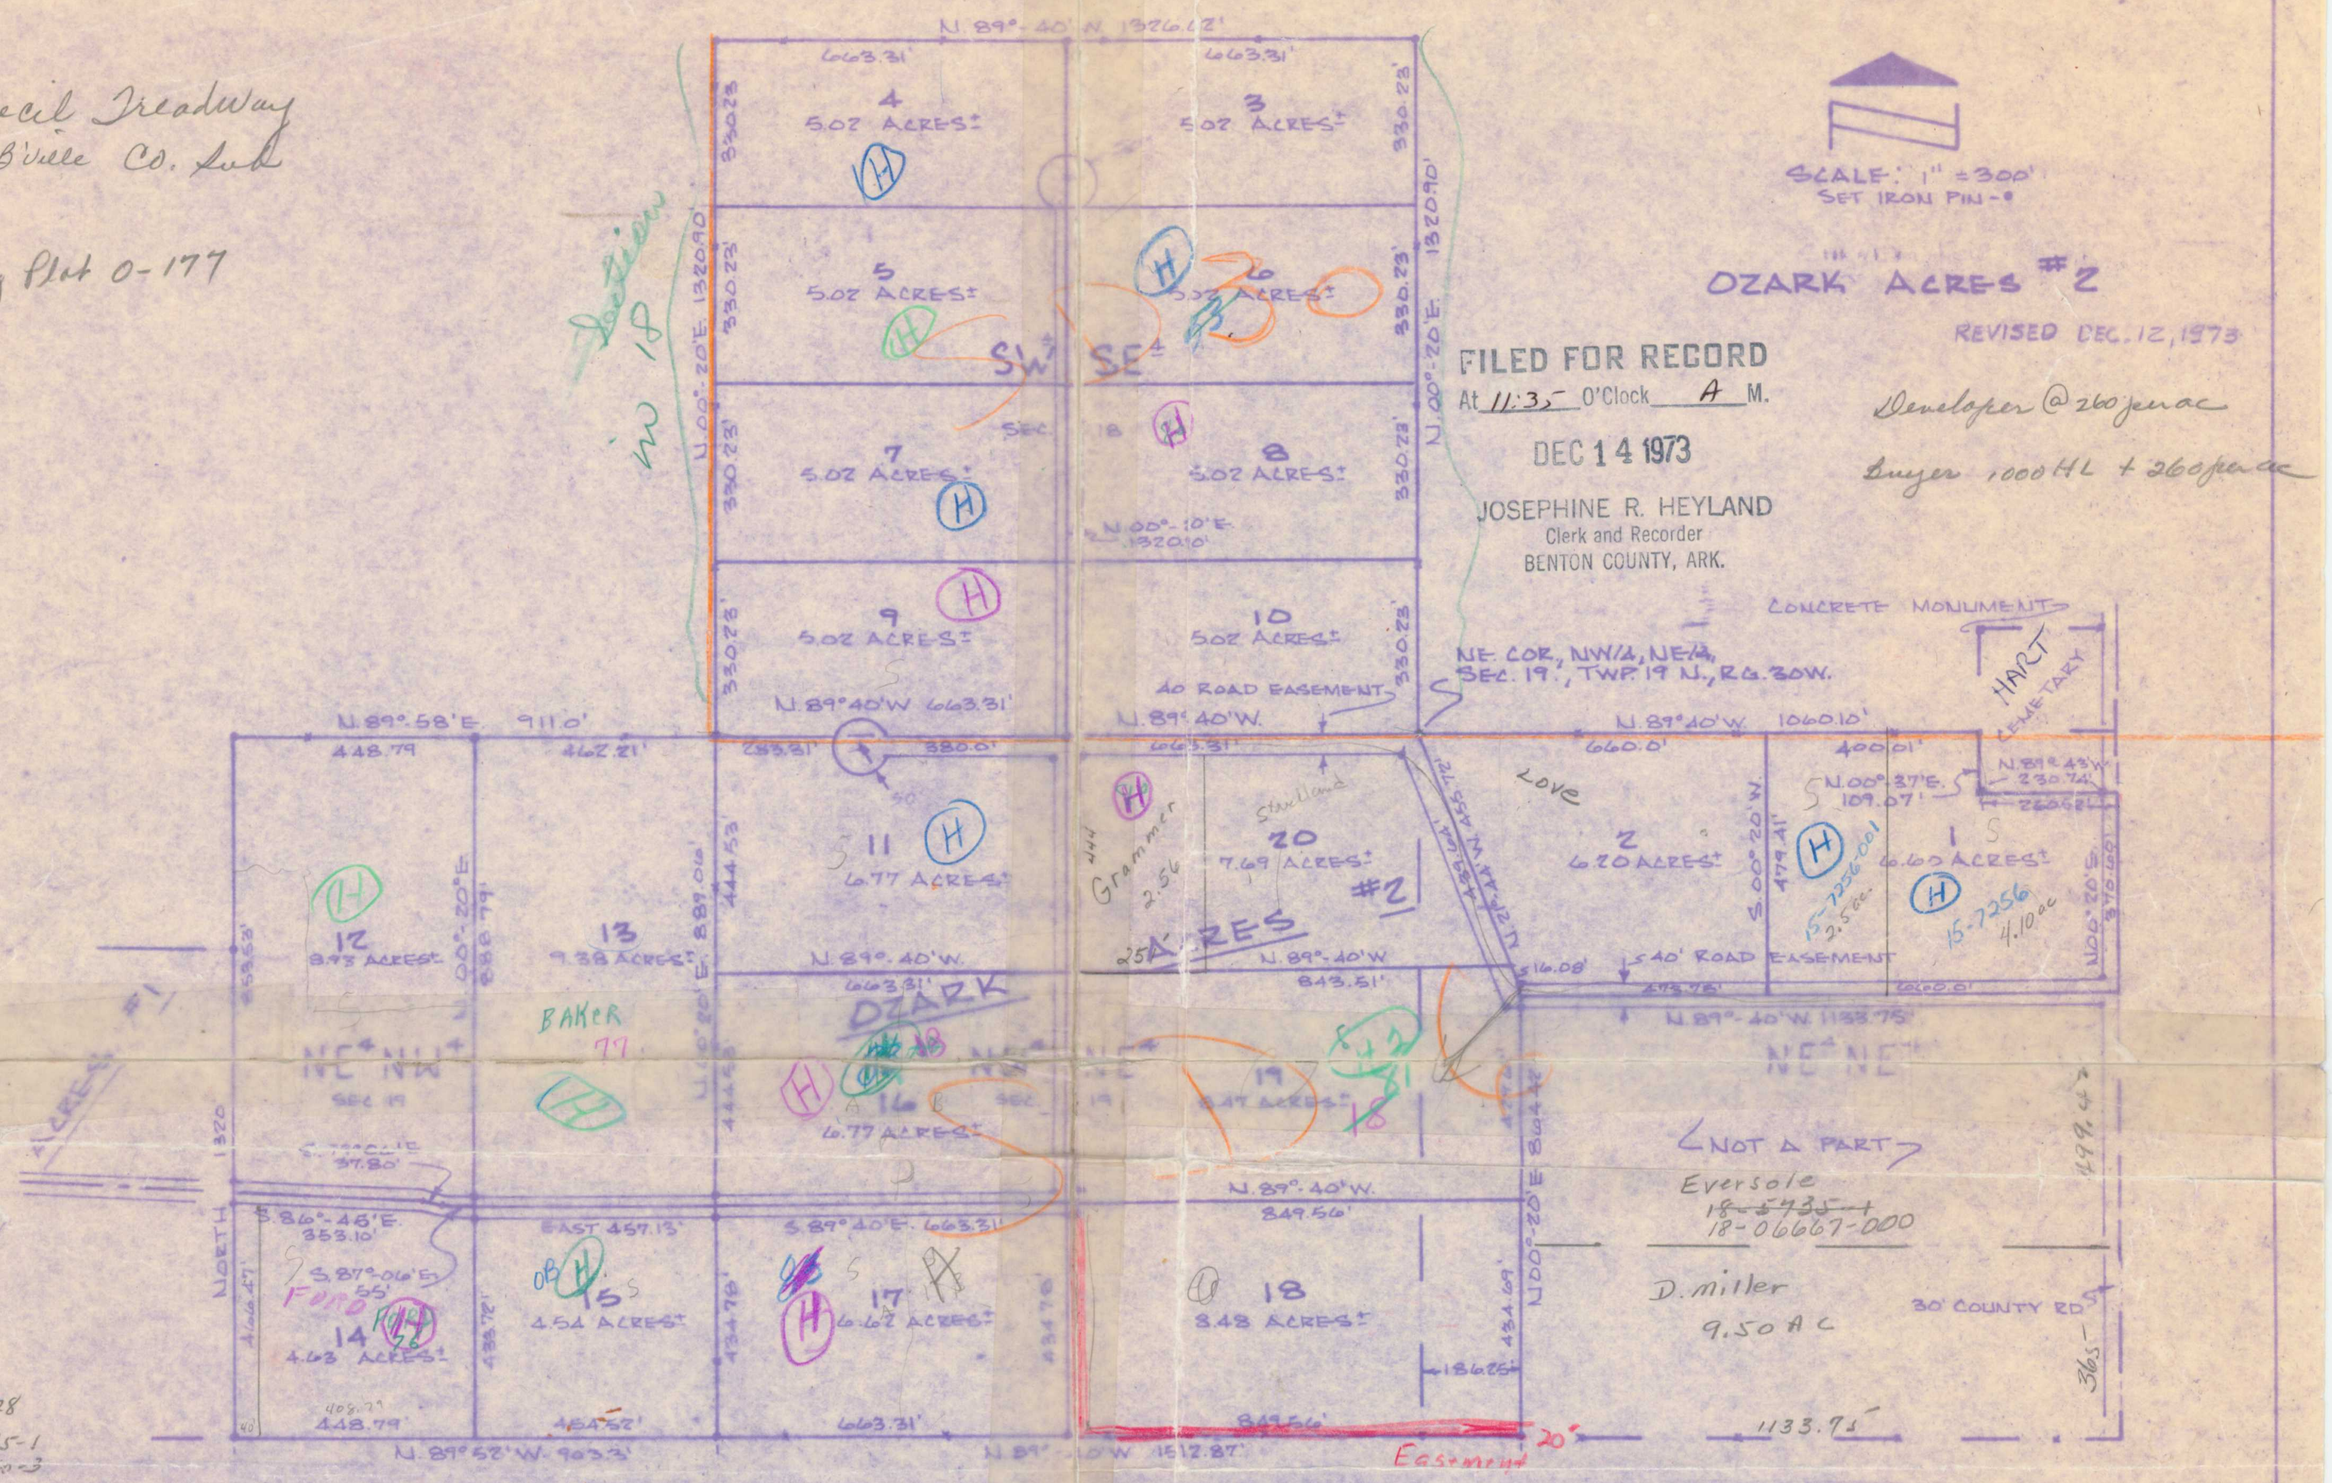

LOCATION

Located in part of the NE¼ of the NE¼ and the NW¼ of the NE¼ and the NE¼ of the NW¼ of Section 19, and the SW¼ of the SE¼ of Section 18, Township 19 North, Range 30 West in Benton County, Arkansas.

DESCRIPTION

Beginning at the NE corner of the NW¼ of the NE¼ of said Section 19; thence S 89°40'E 1060.1 feet; thence S 00°37'W 109.07 feet; thence S 89°43'E 260.52 feet; thence S 00°20'W 370.5 feet; thence N 89°40'W 1133.75 feet; thence S 00°20'W 864.42 feet; thence N 89°40'W 1512.87 feet; thence N 89°52'W 903.3 feet; thence North 1320.0 feet; thence N 89°58'E 911.0 feet; thence N 00°20'E 1320.9 feet; thence S 89°40'E 1326.62 feet; thence S 00°20'W 1320.9 feet to the point of beginning containing 125.24 acres more or less.

CERTIFICATION

This is to certify that the above described property has been surveyed and that this plat conforms to that survey.

Thomas E. Pace
Thomas E. Pace A.R.L.S. #572

This plat of OZARK ACRES #2, is hereby accepted by the County of Benton, State of Arkansas.

County Judge

THOMAS E. PACE
ARKANSAS REGISTERED
LAND SURVEYOR
NO. 572
SIGNATURE

PREPARED BY
SHIELDS & PACE, Inc.
BENTONVILLE, ARKANSAS