11-190

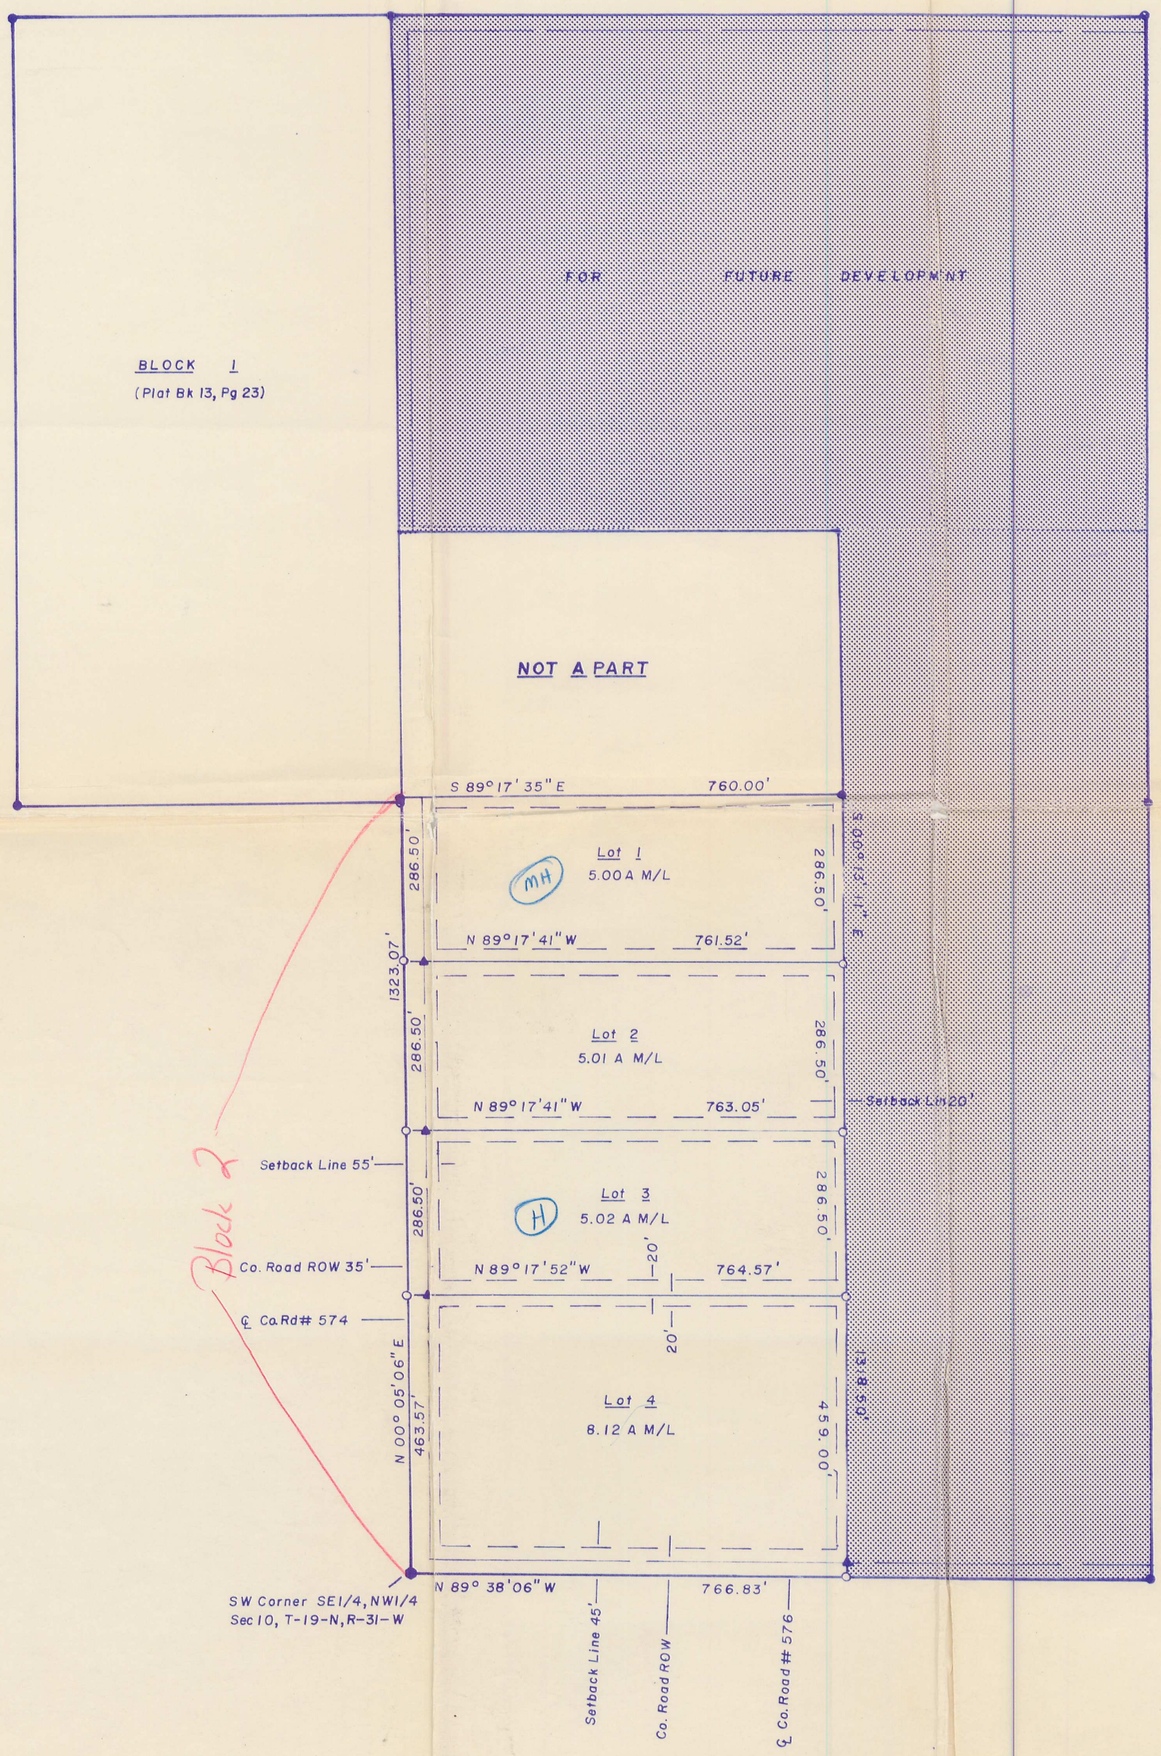

FILED FOR RECORD
At 1130 O'clock A M
JUN 30 1987
SUE HODGES
Clerk and Recorder
BENTON COUNTY, ARK.

N

Scale: 1" = 200'

0 50 100 150 200 300 400

Total 23.15 ac

Note: Boundary Survey Recorded in Plat Bk 11, Pg 160.

Assurances and Protective Covenants Filed in Deed Bk 668, Pg 357-58.

Legend

Found Iron Pin ●
Set Iron Pin ○
Steel T-Post ▲

OWNERS CERTIFICATION AND DEDICATION

We, the undersigned do hereby swear that we are the sole owners of the hereon platted property and do hereby dedicate all roads and easements for use by the general public.

Osage Properties, Inc. Elinor B. Merwin Secy
George F. Merwin V.P. 925-1618

Subscribed and sworn before me this 30th day of June, 1987.

Peggy Hollums
Notary Public

My commission expires

OFFICIAL SEAL
PEGGY HOLLUMS
NOTARY PUBLIC-ARKANSAS
BENTON COUNTY
My Commission Expires 3-2-93

Came from 18-8864-1

SURVEYOR'S CERTIFICATION

I hereby certify that the hereon Platted property was surveyed under my supervision in accordance with a Plat filed in Plat Book 11, Page 160 in the Office of Ex-officio Recorder and Circuit Clerk of Benton County, Arkansas.

Peter R. Smith RLS #1068

ROBBINAIRE HEIGHTS

OSAGE PROPERTIES, INC.

Peter R. Smith
LAND SURVEYING
Lowell Arkansas

Drawn by: PRS | Date of Survey: 29 June 87

Scale: 1" = 200'

BLOCK 2, ROBBINAIRE HEIGHTS

11-190