D-87

Vista Shores

12.00 FF " improved
12.00 FF Lakeside unimproved
21.00 FF " improved

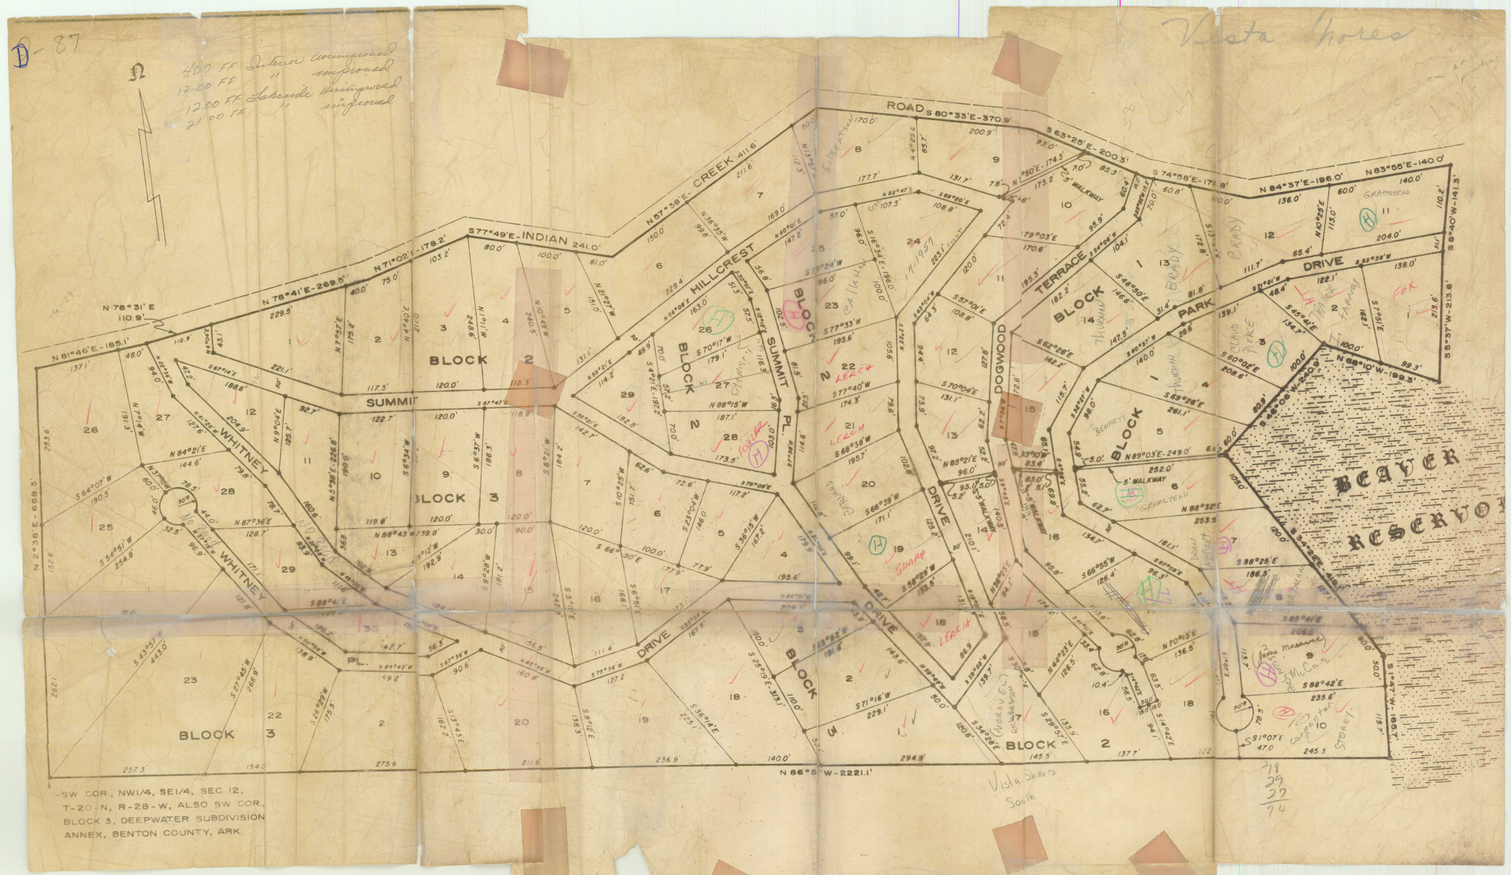

SW COR. NW1/4, SE1/4, SEC 12, T-20-N, R-28-W, ALSO SW COR. BLOCK 3, DEEPWATER SUBDIVISION ANNEX, BENTON COUNTY, ARK.



