2006-1255

2006 1255
Recorded in the Above
Plat Book & Page
10-16-2006 04:15:44 PM
Brenda DeShields-Circuit Clerk

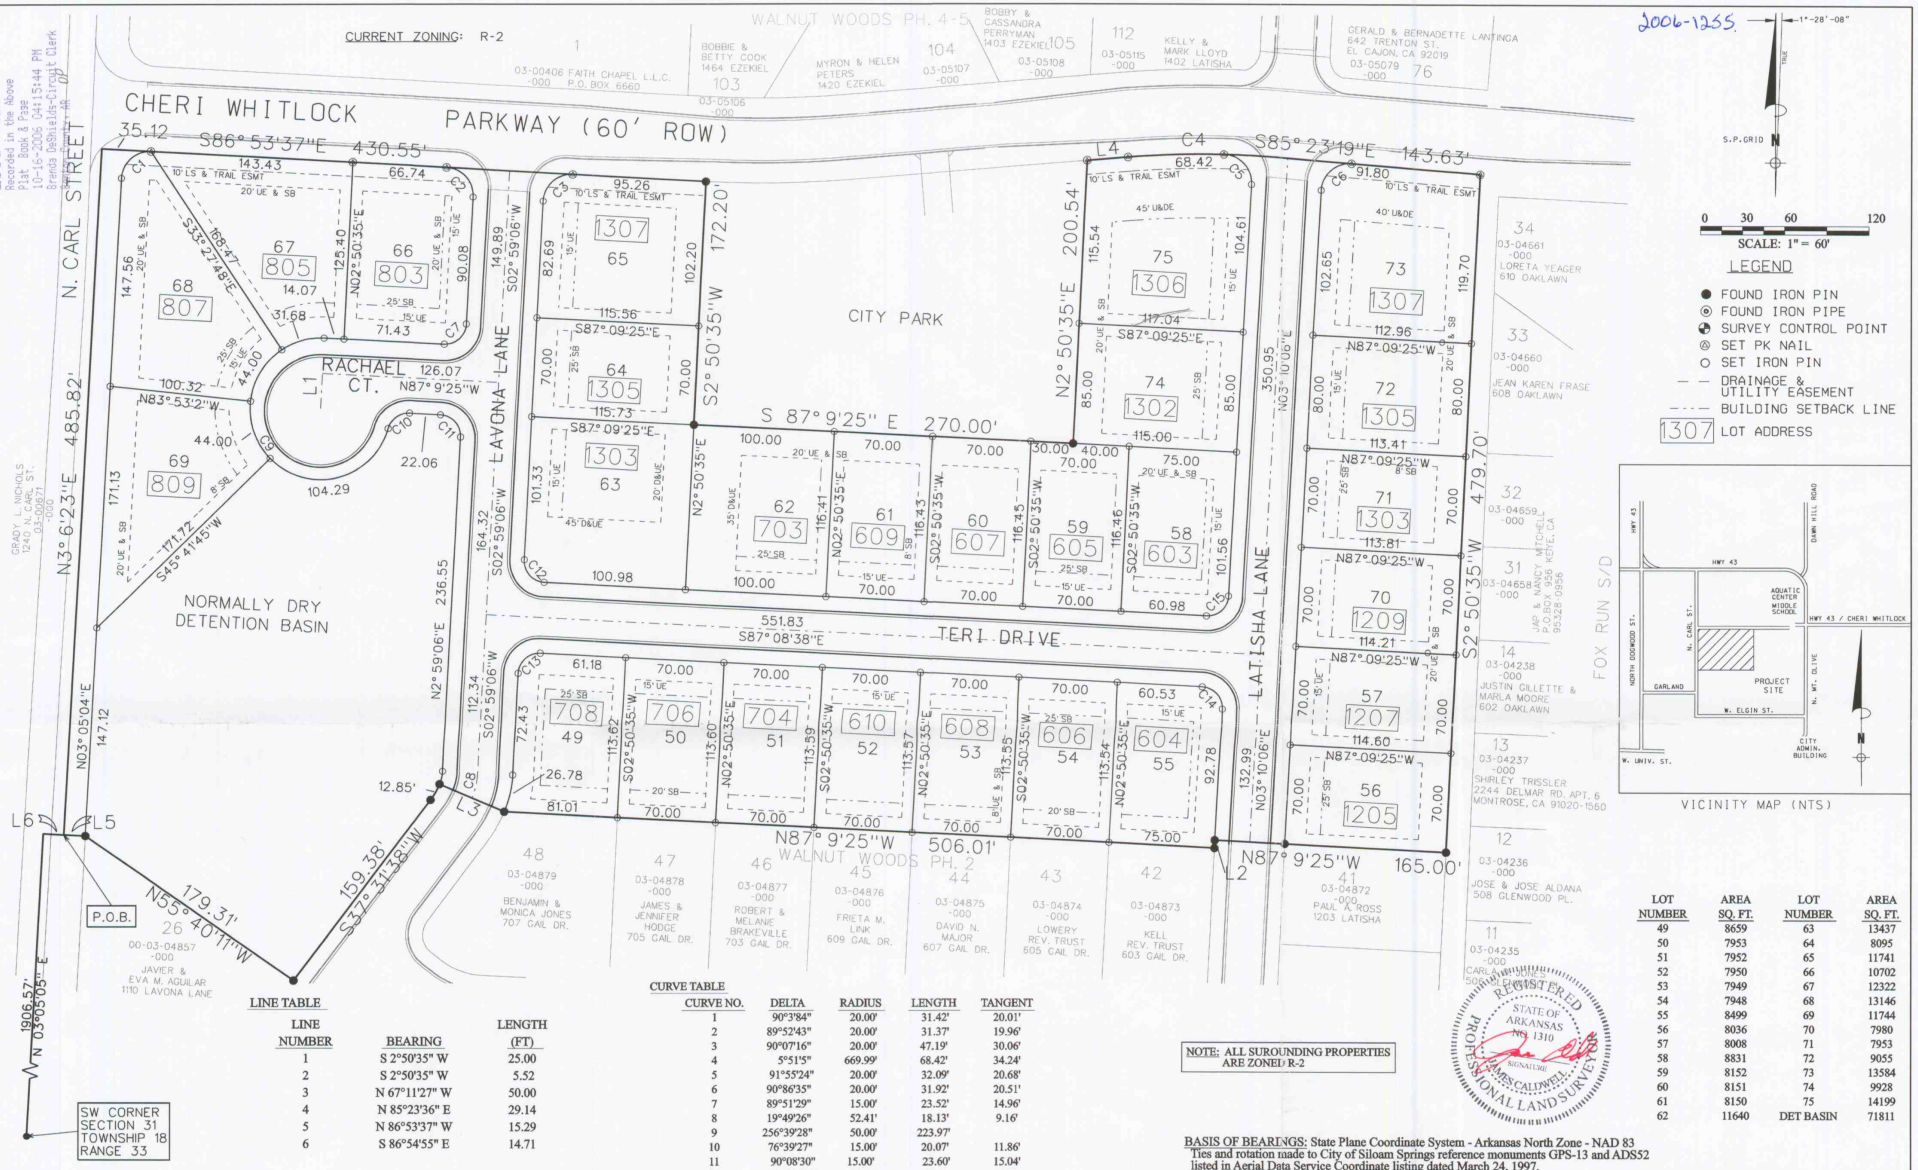
CURRENT ZONING: R-2
WALNUT WOODS PH. 4-5
CHERI WHITLOCK PARKWAY (60' ROW)
N. CARL STREET
LAVONA LANE
LATISHA LANE
TERI DRIVE
RACHAEL CT.
CITY PARK
NORMALLY DRY DETENTION BASIN
WALNUT WOODS PH. 2
FOX RUN S/D
P.O.B.
SW CORNER SECTION 31 TOWNSHIP 18 RANGE 33
S86° 53'37"E 430.55'
N3° 6'23"E 485.82'
S 87° 9'25" E 270.00'
N87° 9'25"W 506.01'
N87° 9'25"W 165.00'
S2° 50'35"W 479.70'
N2° 50'35"E 200.54'
S85° 23'19"E 143.63'
N55° 40'11"W 179.31'
S37° 31'38"W 159.38'
N3° 05'05"E 1906.57'
S33° 27'48"E 166.47'
N3° 05'05"E 147.12'
S43° 41'45"W 171.72'
N3° 10'06"E 350.95'
S2° 59'06"W 164.32'
S2° 59'06"W 112.34'
N2° 59'06"E 236.55'
S2° 59'06"W 149.89'
S87° 08'38"E 551.83'
N87° 09'25"W 126.07'
S87° 09'25"E 115.56'
S87° 09'25"E 117.04'
N87° 09'25"W 112.96'
N87° 09'25"W 113.41'
N87° 09'25"W 113.81'
N87° 09'25"W 114.21'
N87° 09'25"W 114.60'
S87° 09'25"E 115.73'
S87° 09'25"E 115.00'
N87° 09'25"W 115.00'
S87° 09'25"E 100.98'
S87° 09'25"E 100.00'
N87° 09'25"W 100.00'
N87° 09'25"W 75.00'
N87° 09'25"W 60.98'
N87° 09'25"W 75.00'
N87° 09'25"W 75.00'
N87° 09'25"W 75.00